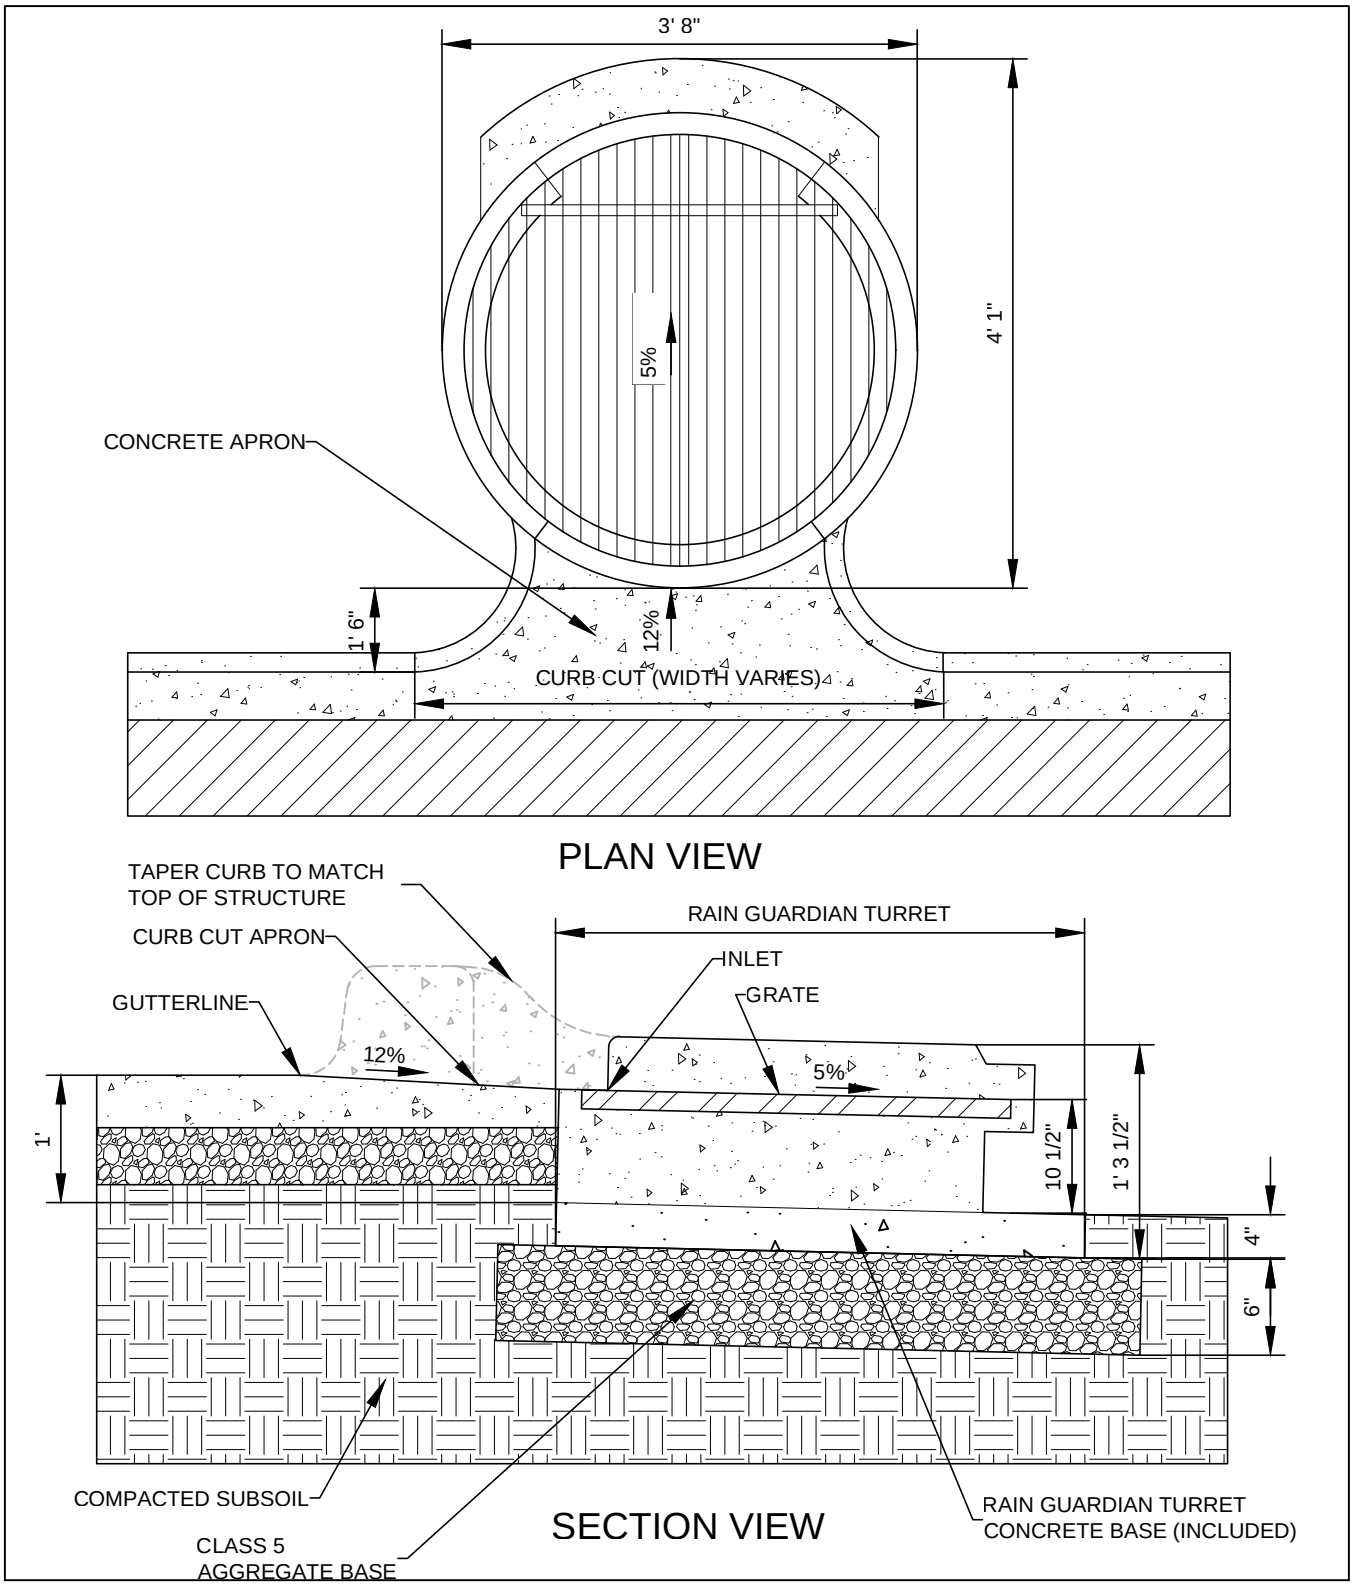

DESIGN:	DATE: 10/17/11	ROSEVILLE	ENGINEERING DEPARTMENT		PLATE NUMBER
DRAWN:					
REVISIONS	12/15		RAIN GUARDIAN TURRET		ST-8

RAIN GUARDIAN.dwg