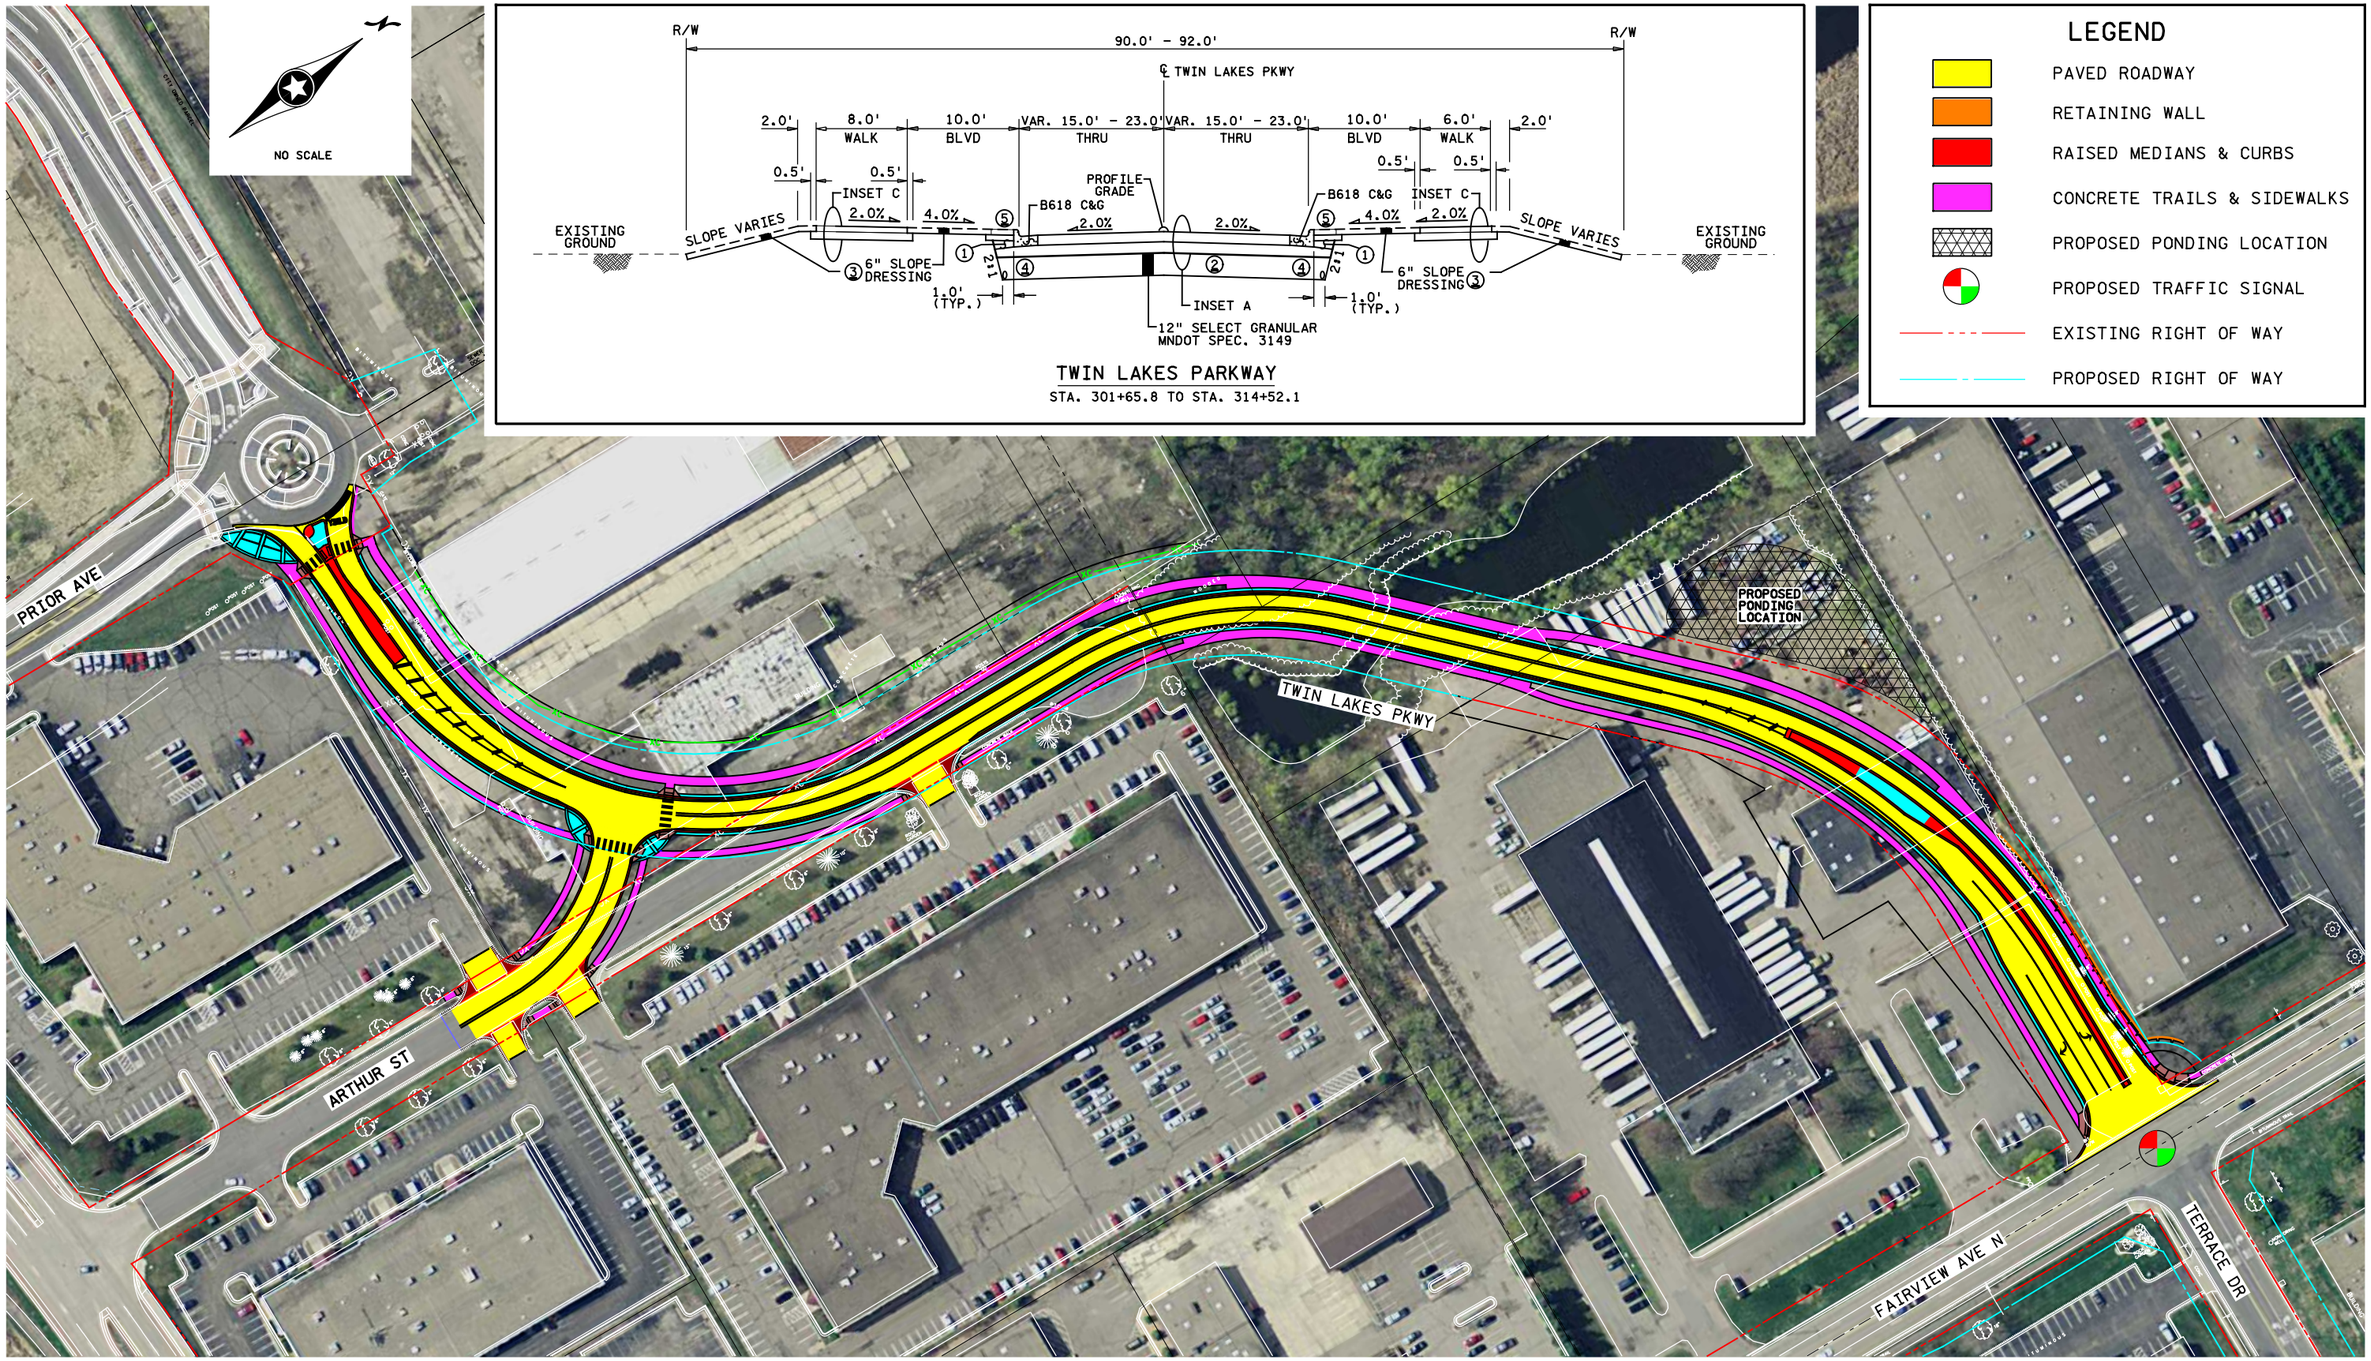

H:\Projects\8828\CAD_BIM\Graphics\8828_PlanC.dgn

SRF Consulting Group, Inc.

Job #8828
4/29/2016

TWIN LAKES PARKWAY PHASE 3
CITY OF ROSEVILLE

Figure 1